

UL ONLINE CERTIFICATIONS DIRECTORY

Design No. U448
Fire Resistance Ratings - ANSI/UL 263


Design/System/Construction/Assembly Usage Disclaimer

- Authorities Having Jurisdiction should be consulted in all cases as to the particular requirements covering the installation and use of UL Listed or Classified products, equipment, system, devices, and materials.
- Authorities Having Jurisdiction should be consulted before construction.
- Fire resistance assemblies and products are developed by the design submitter and have been investigated by UL for compliance with applicable requirements. The published information cannot address every construction nuance encountered in the field.
- When field issues arise, it is recommended the first contact for assistance be the technical service staff provided by the product manufacturer noted for the design. Users of fire resistance assemblies are advised to consult the general Guide Information for each product category and each group of assemblies. The Guide Information includes specifics concerning alternate materials and alternate methods of construction.
- Only products which bear UL's Mark are considered as Classified, Listed, or Recognized.

Fire Resistance Ratings - ANSI/UL 263
See General Information for Fire Resistance Ratings - ANSI/UL 263

Design No. U448
June 13, 2009

Nonbearing Wall Rating - 1 HR.

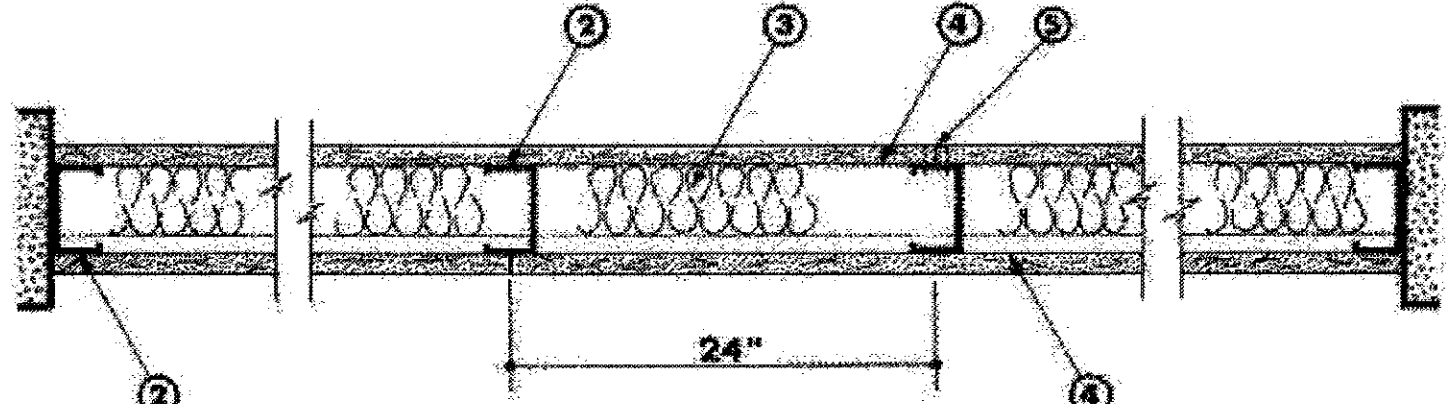

1. **Floor and Ceiling Runners** - 2-1/2 in. wide by 1-3/8 in. deep channel, 0.021 (25 MSG) galvanized steel, attached with screws spaced 24 in. OC.
2. **Steel Studs** - 2-1/2 in. wide by 1-3/8 in. deep channel sections with 1/4 in. lip on each flange tip, 0.021 in. (25 MSG) galvanized steel studs spaced 24 in. OC.
3. **Batts and Blankets** - 1-1/2 in. thick mineral wool batts supplied in 2 by 4 ft batts; attached to wallboard with staples 18 in. OC.
4. **ROCK WOOL MANUFACTURING CO** - Delta Board.
5. **ROXUL INC** - (Staples optional).
6. **THERMAFIBER INC** - Type SAF9.

4. **Gypsum Board*** - 1/2 in. thick, 4 ft wide, attached to steel studs and floor and ceiling track with 0.127 in. diam self-drilling, self-tapping screws, 1 in. long spaced 8 in. OC along edges of board and 12 in. OC in the field of the board. Joints oriented vertically and staggered on opposite sides of the assembly.
5. **AMERICAN GYPSUM CO** - Types AG-C.
6. **CERTAINTED GYPSUM CANADA INC** - ProRock Type C.
7. **GEORGIA-PACIFIC GYPSUM L L C** - Types S, FSK-C, FSK-G, FSK-W, FSK-F, FSK-S, FSK-F.
8. **NATIONAL GYPSUM CO** - Types FSK-C, FSK-W, FSK-F, FSK-S.
9. **PARCO BUILDING PRODUCTS L L C, DBA PARCO GYPSUM** - Type PG-C, PG-11 or PG-9.
10. **TEMPLE-INLAND FOREST PRODUCTS CORP** - Type TPC.
11. **UNITED STATES GYPSUM CO** - Types AR, C, FRX-G, IP-AR, IP-X1, IP-X2, IPC-AR, SCX, SHX, WRC or WRX.
12. **USG MEXICO S A DE C V** - Types AR, C, FRX-G, IP-AR, IP-X1, IP-X2, IPC-AR, SCX, SHX, WRC or WRX.

5. **Joint Tape and Compound** - Vinyl, dry or premixed joint compound, applied in two coats to joints and screw heads; paper tape, 2 in. wide, embedded in first layer of compound over all joints. As an alternate, nominal 3/32 in. thick gypsum veneer plaster may be applied to the entire surface of Classified veneer baseboard. Joints reinforced.

*Bearing the UL Classification Mark
Last Updated on 2009-04-13

The appearance of a company's name or product in this database does not in itself assure that products so identified have been manufactured under UL's Follow-Up Service. Only those products bearing the UL Mark should be considered to be Listed and covered under UL's Follow-Up Service. Always look for the Mark on the product.

UL permits the reproduction of the material contained in the Online Certification Directory subject to the following conditions: 1. The Guide Information, Designs and/or Listings (files) must be presented in their entirety and in a non-misleading manner, without any manipulation of the data (or drawings). 2. The statement "Reprinted from the Online Certifications Directory with permission from Underwriters Laboratories Inc." must appear adjacent to the extracted material. In addition, the reprinted material must include a copyright notice in the following format: "Copyright © 2009 Underwriters Laboratories Inc.®"

UL ONLINE CERTIFICATIONS DIRECTORY

Design No. U906
Fire Resistance Ratings - ANSI/UL 263

Design/System/Construction/Assembly Usage Disclaimer


- Authorities Having Jurisdiction should be consulted in all cases as to the particular requirements covering the installation and use of UL Listed or Classified products, equipment, system, devices, and materials.
- Authorities Having Jurisdiction should be consulted before construction.
- Fire resistance assemblies and products are developed by the design submitter and have been investigated by UL for compliance with applicable requirements. The published information cannot address every construction nuance encountered in the field.
- When field issues arise, it is recommended the first contact for assistance be the technical service staff provided by the product manufacturer noted for the design. Users of fire resistance assemblies are advised to consult the general Guide Information for each product category and each group of assemblies. The Guide Information includes specifics concerning alternate materials and alternate methods of construction.
- Only products which bear UL's Mark are considered as Classified, Listed, or Recognized.

Fire Resistance Ratings - ANSI/UL 263
See General Information for Fire Resistance Ratings - ANSI/UL 263

Design No. U906
April 07, 2009

Bearing Wall Rating - 2 HR.
Nonbearing Wall Rating - 2 Hr.

Load Restricted for Canadian Applications - See Guide BXUV2

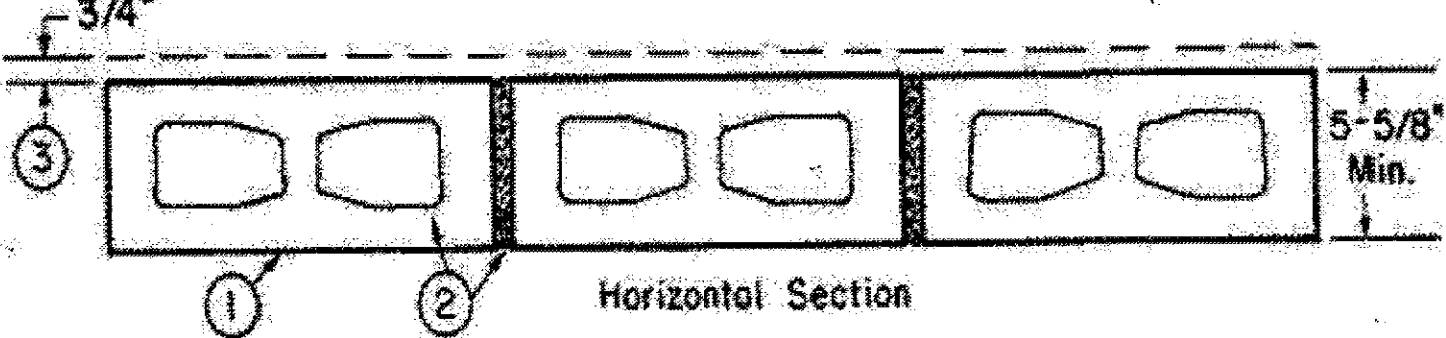

1. **Concrete Blocks*** - Nominal 8 by 8 by 16 in. hollow or solid. Various designs. Classification (2 hr). See **Concrete Blocks** category for list of eligible manufacturers.
2. **ANCHOR CONCRETE PRODUCTS INC**
3. **GAIONE & SON CONCRETE BLOCK INC**
4. **ALLOKAL COMPRESSION STRESS OF 57% OF MAX ALLOWABLE COMPRESSION STRESS IN ACCORDANCE WITH THE EMPIRICAL DESIGN METHOD.**
5. **WESTBROOK CONCRETE BLOCK CO INC**
6. **ALLOKAL COMPRESSION STRESS OF 75.6% OF MAX ALLOWABLE COMPRESSION STRESS IN ACCORDANCE WITH THE EMPIRICAL DESIGN METHOD.**
7. **Mortar** - Blocks laid in full bed of mortar, non-3/8 in. thick, of not less than 2-1/4 and not more than 3-1/2 parts of clean sharp sand to 1 part Portland cement (proportioned by volume) and not more than 50 percent hydrated lime (by cement volume). Vertical joints staggered.
8. **Portland Cement Stucco or Gypsum Plaster** - Add 1/2 hr to Classification if used. Attached to concrete blocks (Item 1).
9. **Foamed Plastic*** - (Optional-Not Shown) - 1-1/2 in. thick max, 4 ft wide sheathing attached to concrete blocks (Item 1).

- THE DOW CHEMICAL CO - Type Thermax

*Bearing the UL Classification Mark
Last Updated on 2009-04-17

The appearance of a company's name or product in this database does not in itself assure that products so identified have been manufactured under UL's Follow-Up Service. Only those products bearing the UL Mark should be considered to be Listed and covered under UL's Follow-Up Service. Always look for the Mark on the product.

UL permits the reproduction of the material contained in the Online Certification Directory subject to the following conditions: 1. The Guide Information, Designs and/or Listings (files) must be presented in their entirety and in a non-misleading manner, without any manipulation of the data (or drawings). 2. The statement "Reprinted from the Online Certifications Directory with permission from Underwriters Laboratories Inc." must appear adjacent to the extracted material. In addition, the reprinted material must include a copyright notice in the following format: "Copyright © 2009 Underwriters Laboratories Inc.®"

UL ONLINE CERTIFICATIONS DIRECTORY

Design No. U465
Fire Resistance Ratings - ANSI/UL 263


Design/System/Construction/Assembly Usage Disclaimer

- Authorities Having Jurisdiction should be consulted in all cases as to the particular requirements covering the installation and use of UL Listed or Classified products, equipment, system, devices, and materials.
- Authorities Having Jurisdiction should be consulted before construction.
- Fire resistance assemblies and products are developed by the design submitter and have been investigated by UL for compliance with applicable requirements. The published information cannot address every construction nuance encountered in the field.
- When field issues arise, it is recommended the first contact for assistance be the technical service staff provided by the product manufacturer noted for the design. Users of fire resistance assemblies are advised to consult the general Guide Information for each product category and each group of assemblies. The Guide Information includes specifics concerning alternate materials and alternate methods of construction.
- Only products which bear UL's Mark are considered as Classified, Listed, or Recognized.

Fire Resistance Ratings - ANSI/UL 263
See General Information for Fire Resistance Ratings - ANSI/UL 263

Design No. U465
November 05, 2009

Nonbearing Wall Rating - 1 HR.

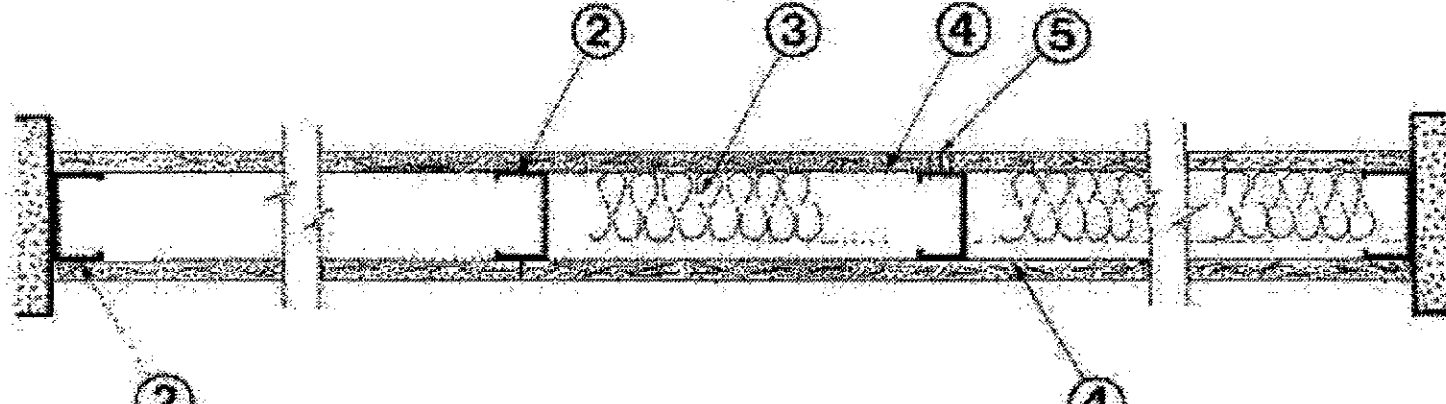

1. **Floor and Ceiling Runners** - (Not shown) - Channel shaped runners, 3-5/8 in. deep (min), 1-1/4 in. legs, formed from min. No. 25 MSG galv steel, attached to floor and ceiling with fasteners spaced 24 in. OC max.
- 1A. **Framing Members*** - **Floor and Ceiling Runners** - (Not shown) - As an alternate to Item 1 - Channel shaped, min 3-5/8 in. deep, attached to floor and ceiling with fasteners 24 in. OC max.
2. **SCAFCO STEEL STUD MANUFACTURING CO** - Type SUPREME Framing System
- 1B. **Framing Members*** - **Floor and Ceiling Runners** - (Not shown) - In lieu of Item 1 - For use with Item 2B, proprietary channel shaped runners, 1-1/4 in. deep by min 3-5/8 in. deep fabricated from min 0.020 in. thick galv steel, attached to floor and ceiling with fasteners spaced 24 in. OC max.
3. **CRACO MFG INC** - SmartTrack20™, SmartTrack20™
4. **MARINO/WARE A DIV OF WARE INDUSTRIES INC** - Viper205™, Viper200™
5. **DITTRICH INDUSTRIES INC** - DITTRICH ProTRAK

- 1C. **Floor and Ceiling Runners** - (Not shown) - For use with Item 2C: Channel shaped, fabricated from min 20 MSG corrosion-protected or galv steel, min depth to accommodate stud size, with min 1 in. long legs, attached to floor and ceiling with fasteners spaced max 24 in. OC.
- 1D. **Framing Members*** - **Floor and Ceiling Runners** - (Not shown) - In lieu of Item 1 - For use with Item 2C, proprietary channel shaped runners, 1-1/4 in. deep by min 3-5/8 in. deep fabricated from min 0.015 in. thick galv steel, attached to floor and ceiling with fasteners spaced 24 in. OC max.
2. **CLARKWESTERN BUILDING SYSTEMS INC** - CW ProTRAK
3. **DITTRICH INDUSTRIES INC** - DITTRICH ProTRAK
4. **DITTRICH INDUSTRIES INC** - DITTRICH ProTRAK
- 1C. **Floor and Ceiling Runners** - (Not shown) - For use with Item 2C: Channel shaped, fabricated from min 20 MSG corrosion-protected or galv steel, min depth to accommodate stud size, with min 1 in. long legs, attached to floor and ceiling with fasteners spaced max 24 in. OC.
- 1D. **Framing Members*** - **Floor and Ceiling Runners** - (Not shown) - In lieu of Item 1 - For use with Item 2C, proprietary channel shaped runners, 1-1/4 in. deep by min 3-5/8 in. deep fabricated from min 0.015 in. thick galv steel, attached to floor and ceiling with fasteners spaced 24 in. OC max.
2. **CLARKWESTERN BUILDING SYSTEMS INC** - CW ProTRAK
3. **DITTRICH INDUSTRIES INC** - DITTRICH ProTRAK
4. **DITTRICH INDUSTRIES INC** - DITTRICH ProTRAK
- (Not shown) - For use with Item 2C: Channel shaped, fabricated from min 20 MSG corrosion-protected or galv steel, min depth to accommodate stud size, with min 1 in. long legs, attached to floor and ceiling with fasteners spaced max 24 in. OC.
- 1D. **Framing Members*** - **Floor and Ceiling Runners** - (Not shown) - In lieu of Item 1 - For use with Item 2C, proprietary channel shaped runners, 1-1/4 in. deep by min 3-5/8 in. deep fabricated from min 0.015 in. thick galv steel, attached to floor and ceiling with fasteners spaced 24 in. OC max.
2. **CLARKWESTERN BUILDING SYSTEMS INC** - CW ProTRAK
3. **DITTRICH INDUSTRIES INC** - DITTRICH ProTRAK
4. **DITTRICH INDUSTRIES INC** - DITTRICH ProTRAK
